ALTA/ACSM LAND TITLE SURVEY

SITUATED IN THE NORTHWEST 1/4 OF SECTION 16, TOWNSHIP 04 SOUTH, RANGE 66 WEST OF THE 6TH P.M.
CITY OF AURORA, COUNTY OF ARAPAHOE, STATE OF COLORADO.

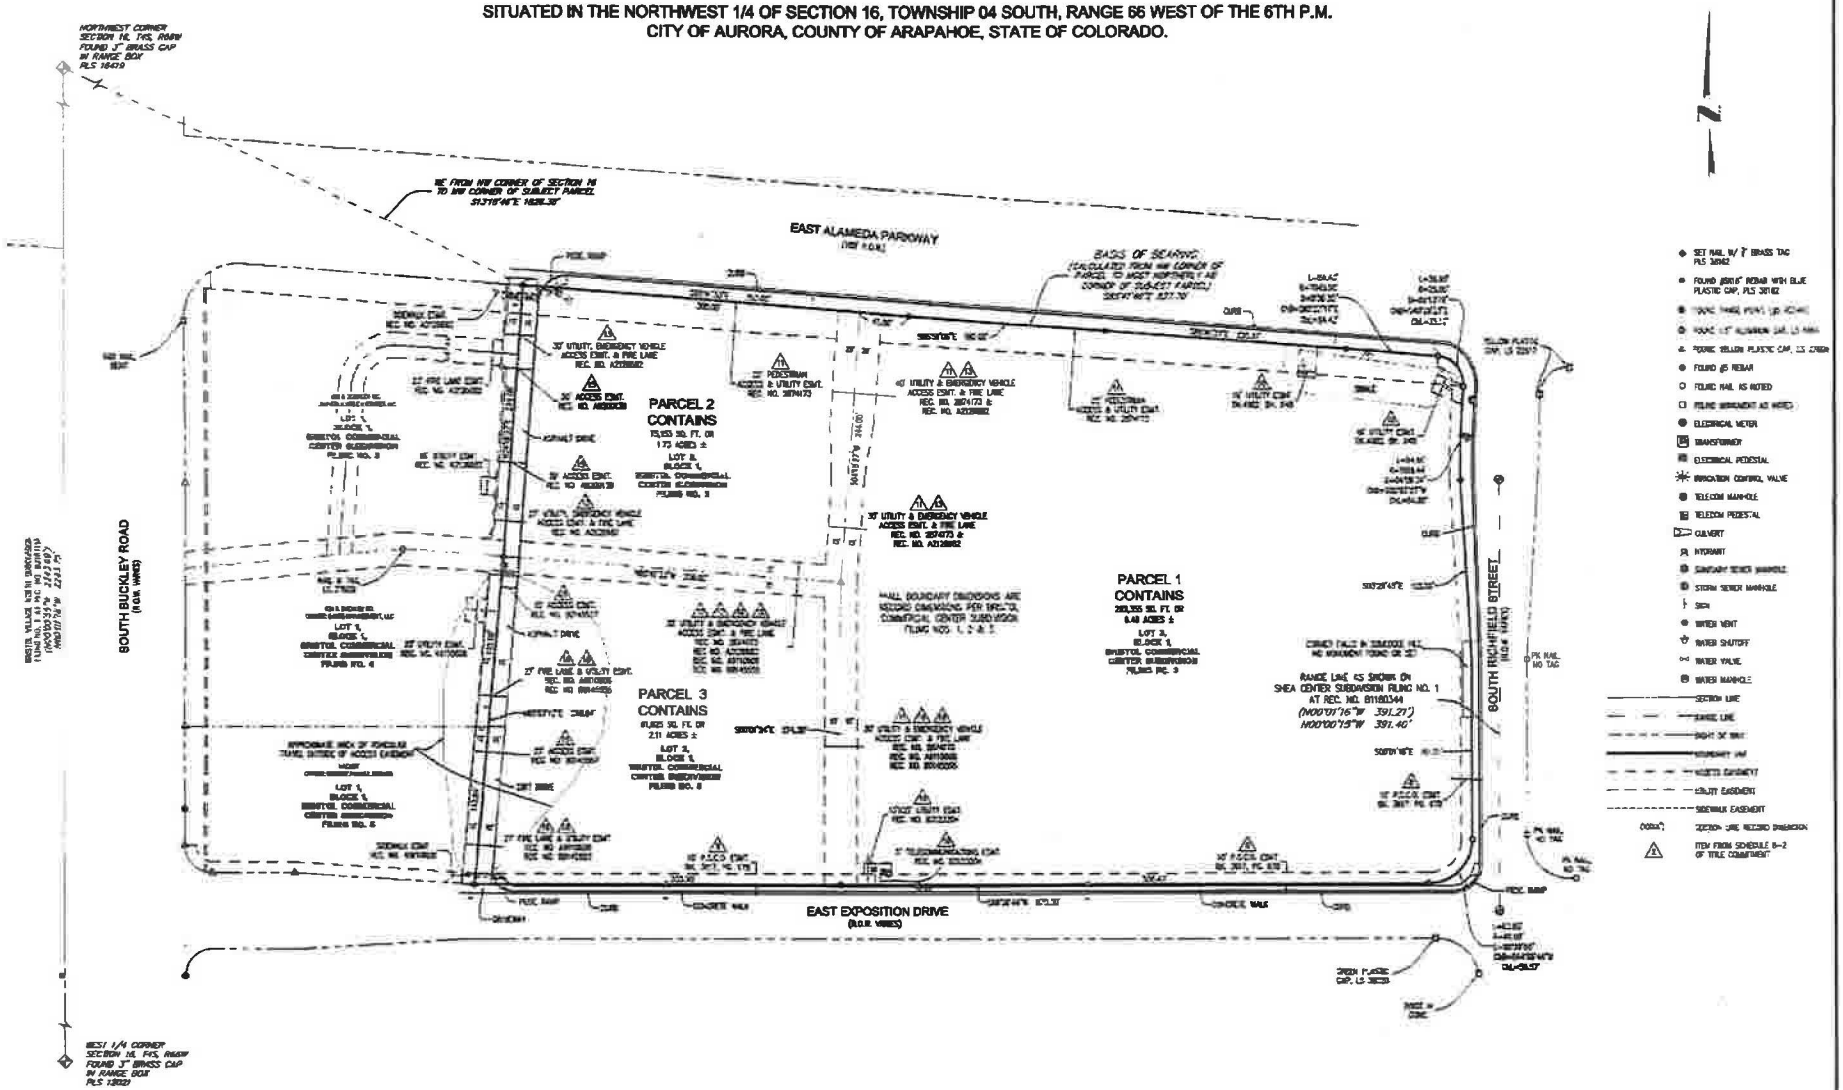

SET NAIL W/ 1" BRASS TAG PLS 38562
FOUND #5/8" REBAR WITH BLUE PLASTIC CAP, PLS 38162
FOUND #5 REBAR
FOUND NAIL AS NOTED
FILING MONUMENT AS NOTED
ELECTRICAL METER
TRANSFORMER
ELECTRICAL PEDESTAL
IRRIGATION CONTROL VALVE
TELECOM MANHOLE
TELECOM PEDESTAL
CULVERT
HYDRANT
SANITARY SEWER MANHOLE
STORM SEWER MANHOLE
SIGN
WATER VENT
WATER SHUTOFF
WATER VALVE
WATER MANHOLE
SECTION LINE
RANGE LINE
RIGHT OF WAY
MONUMENT LINE
ACCESS EASEMENT
UTILITY EASEMENT
SIDEWALK EASEMENT
(XXXX') SECTION LINE RECORD DIMENSION
ITEM FROM SCHEDULE B-2 OF TITLE COMMITMENT

811 Know what's below. Call before you dig.

HKS HARRIS KOCHER SMITH

WESTSIDE PROPERTY INVESTMENT COMPANY

BUCKLEY AND ALAMEDA
ALTA/ACSM LAND TITLE SURVEY

SHEET NO 2 OF 2